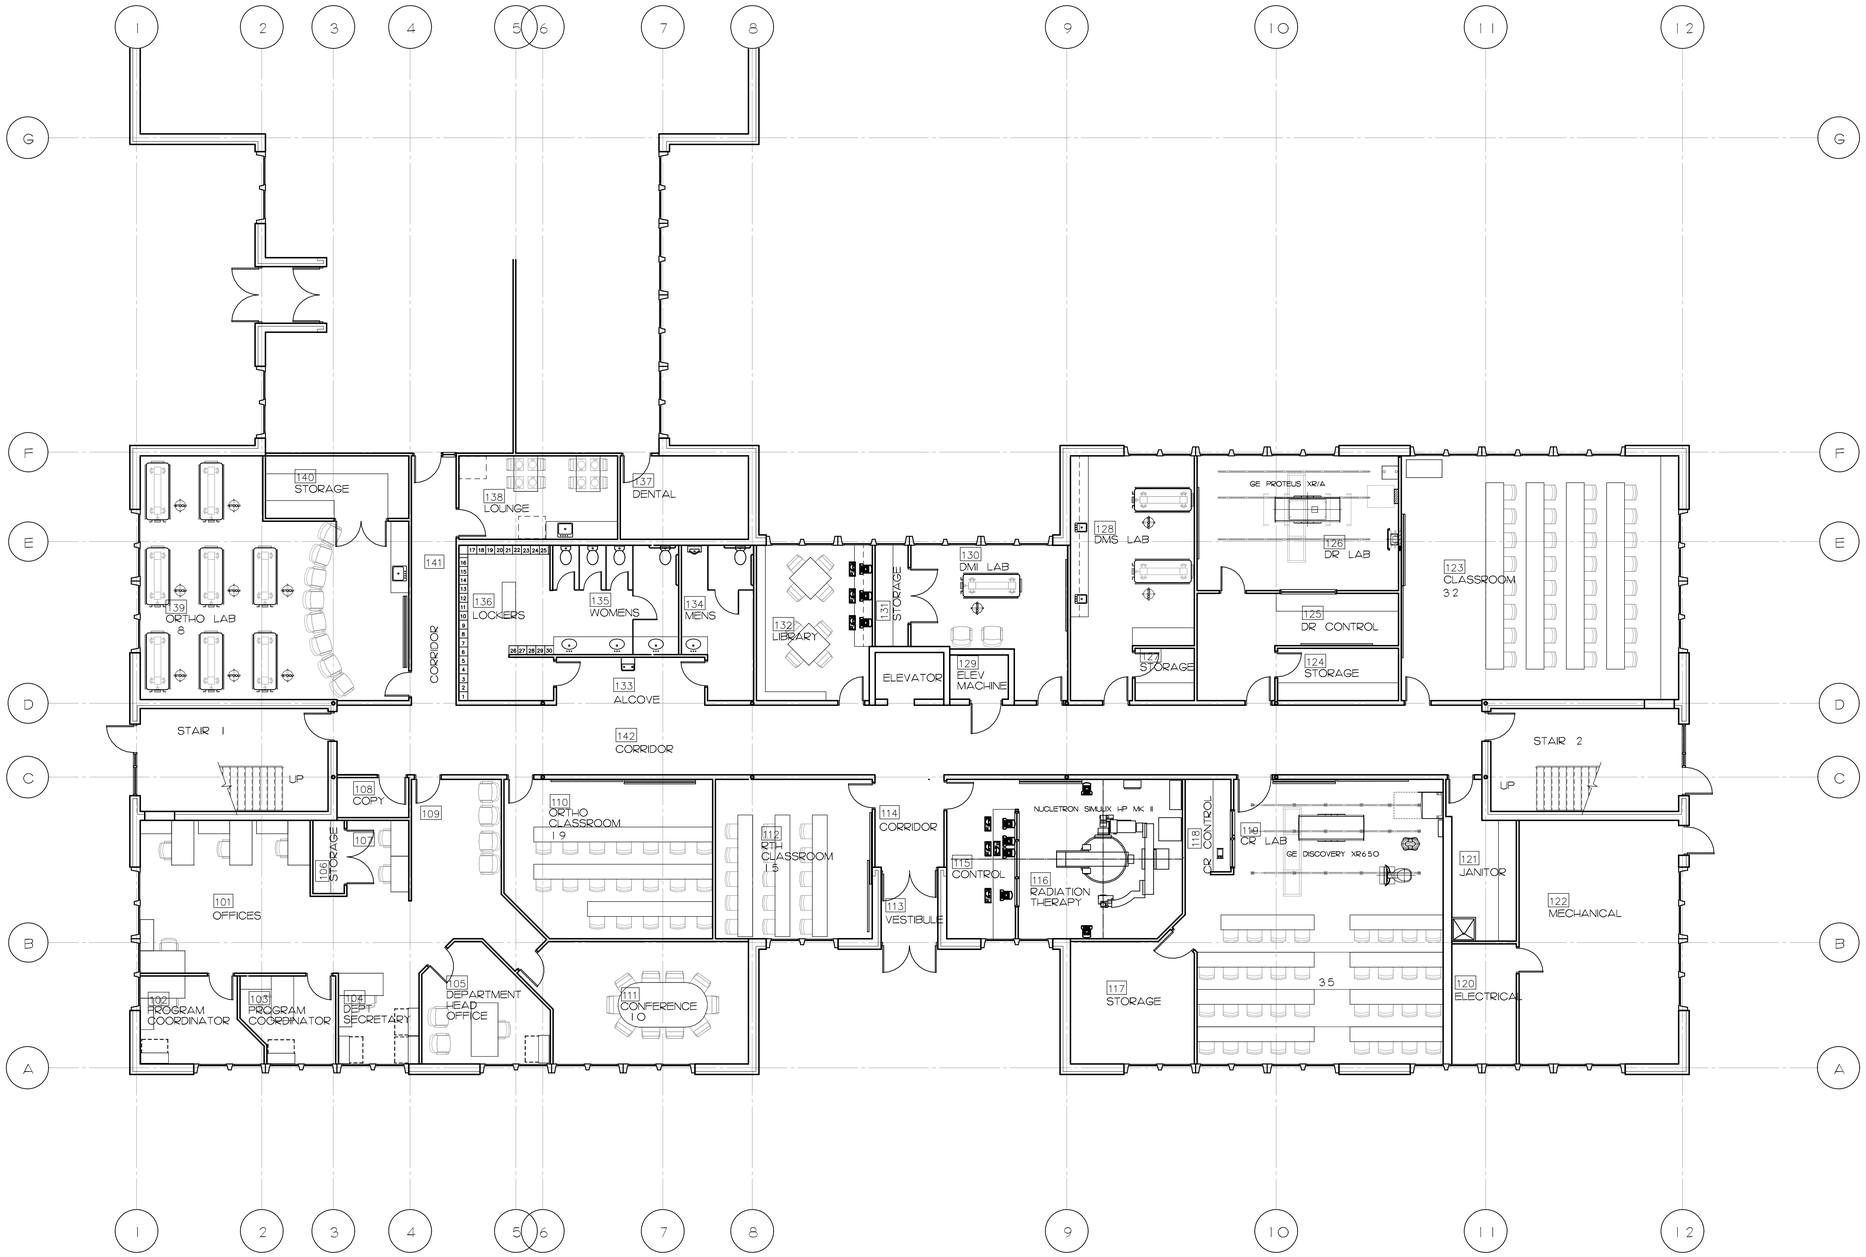

NORTH

FIRST FLOOR PLAN

SCHEMATIC DESIGN
NOT FOR CONSTRUCTION

PLOT DATE: 10/30/2009

COPYRIGHT BY
DC DESIGNS ARCHITECTS, PLLC
© 2009
ARCHITECTURAL WORKS COPYRIGHT PROTECTION ACT. DO NOT COPY OR USE IN ANY WAY W/O WRITTEN CONSENT OF DC DESIGNS, PLLC
(603) 226-3990

DC DESIGNS
ARCHITECTS, PLLC
5 EAGLE SQUARE
CONCORD, NH 03301
(603) 226-3990

Revisions:

Issue Date: XXX. XX. XXXX
Plot Date: 10/30/2009
Design: FDC
Drawn: XXX
Checked:
Scale: 1/8"=1'-0"

PROJECT:
MacRURY HALL RENOVATION
NHTI
CONCORD, NEW HAMPSHIRE

Drawing Title:
FIRST FLOOR PLAN

Drawing No:
A1.1

MacRury Hall

PLOT DATE: 10/30/2009 PATH: \\Dpiera1\archive\PROJECTS\DWG\Commercial\Active\Com\State of NH\0921 NHTI\MacRury\Plan.dwg